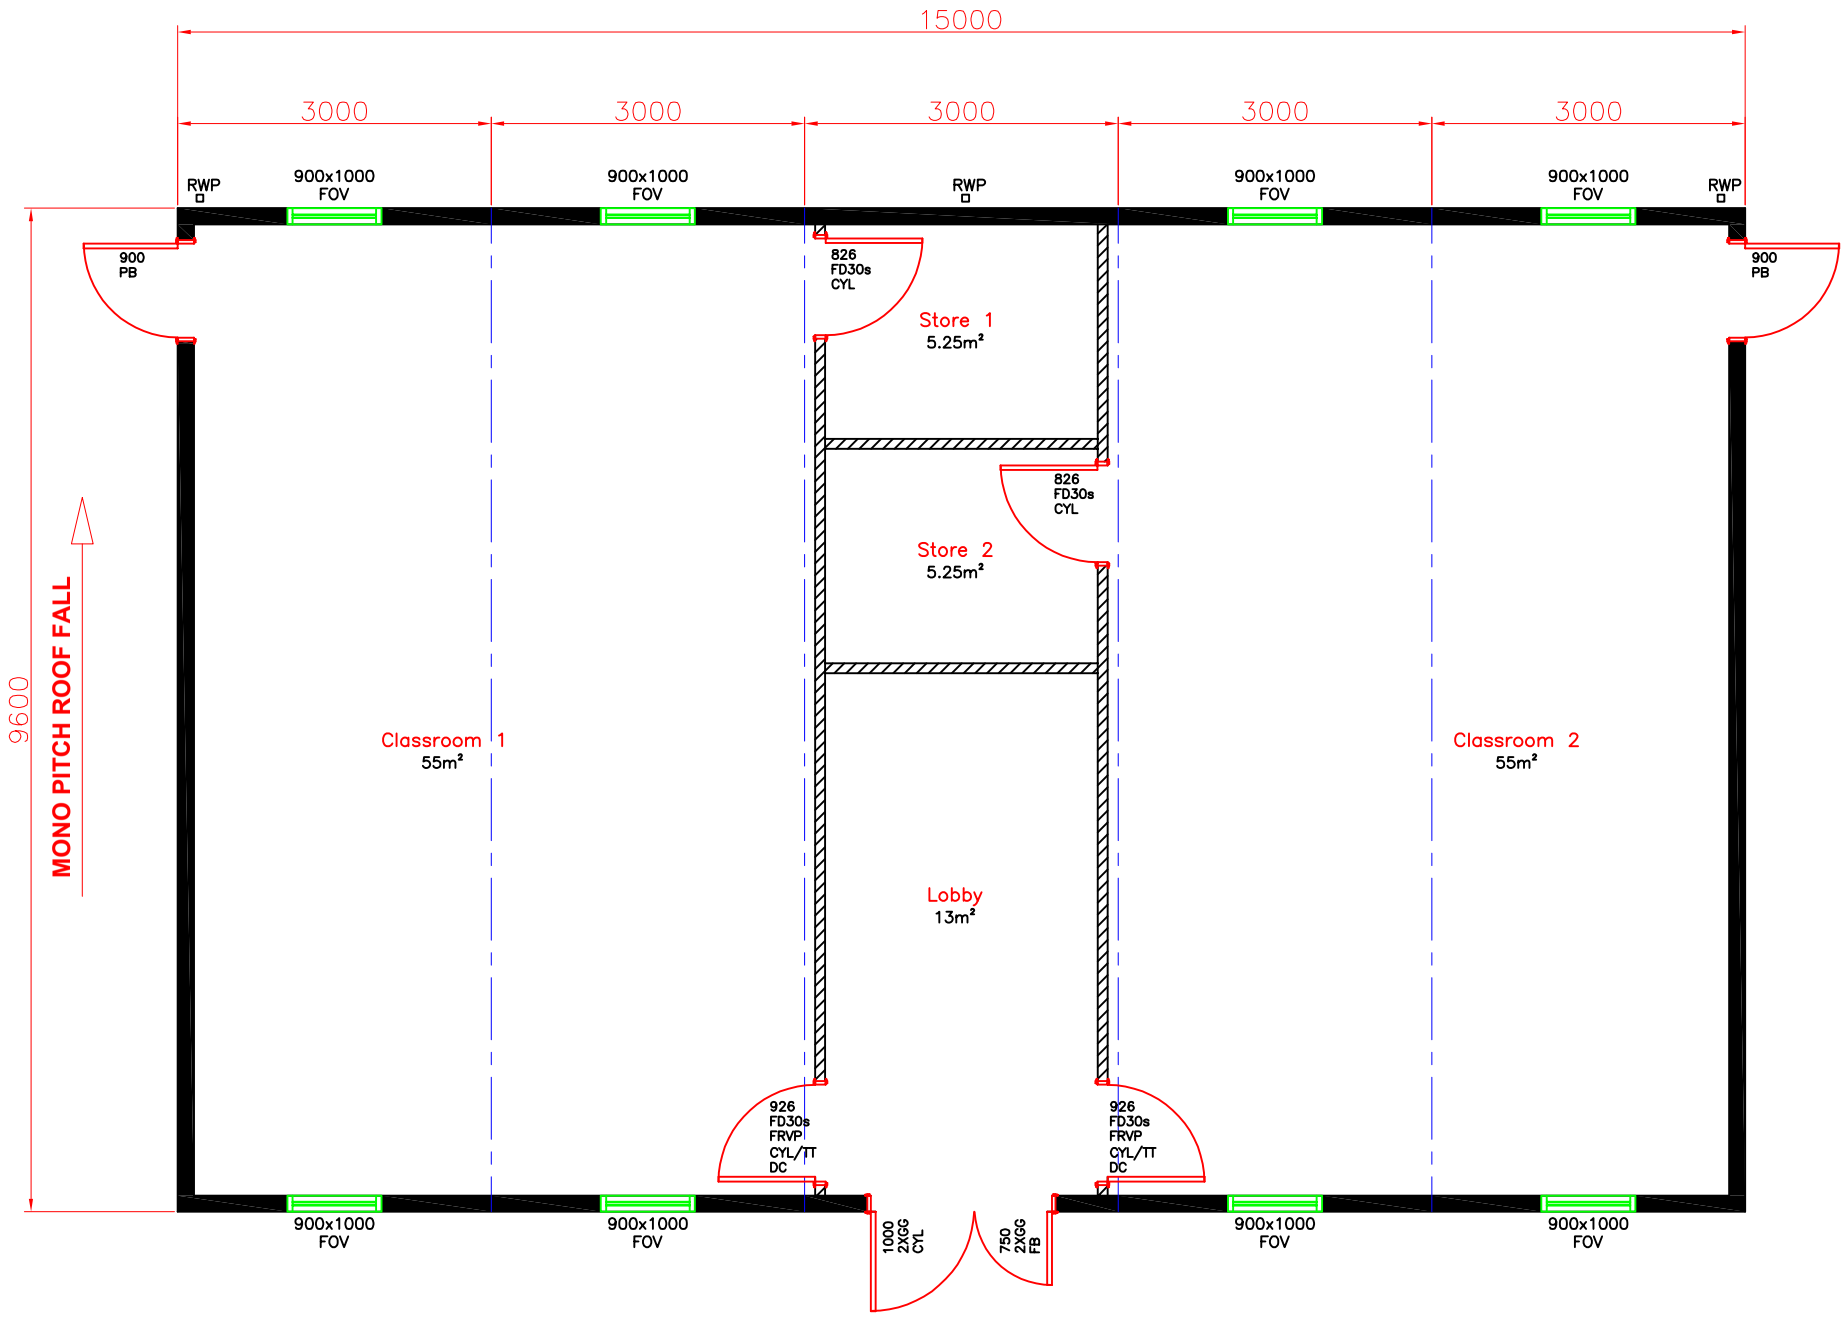

By	Date		Rev
-	-	-	-

Client

Project: Double Classroom

Title: Proposed Plan Layout

Drawn: MJC	Date 16/03/2023
Scale: 1:75	Drawing Size A3

EXCEL MODULAR BUILDINGS

Drawing number	Issue
Q3622–01	–